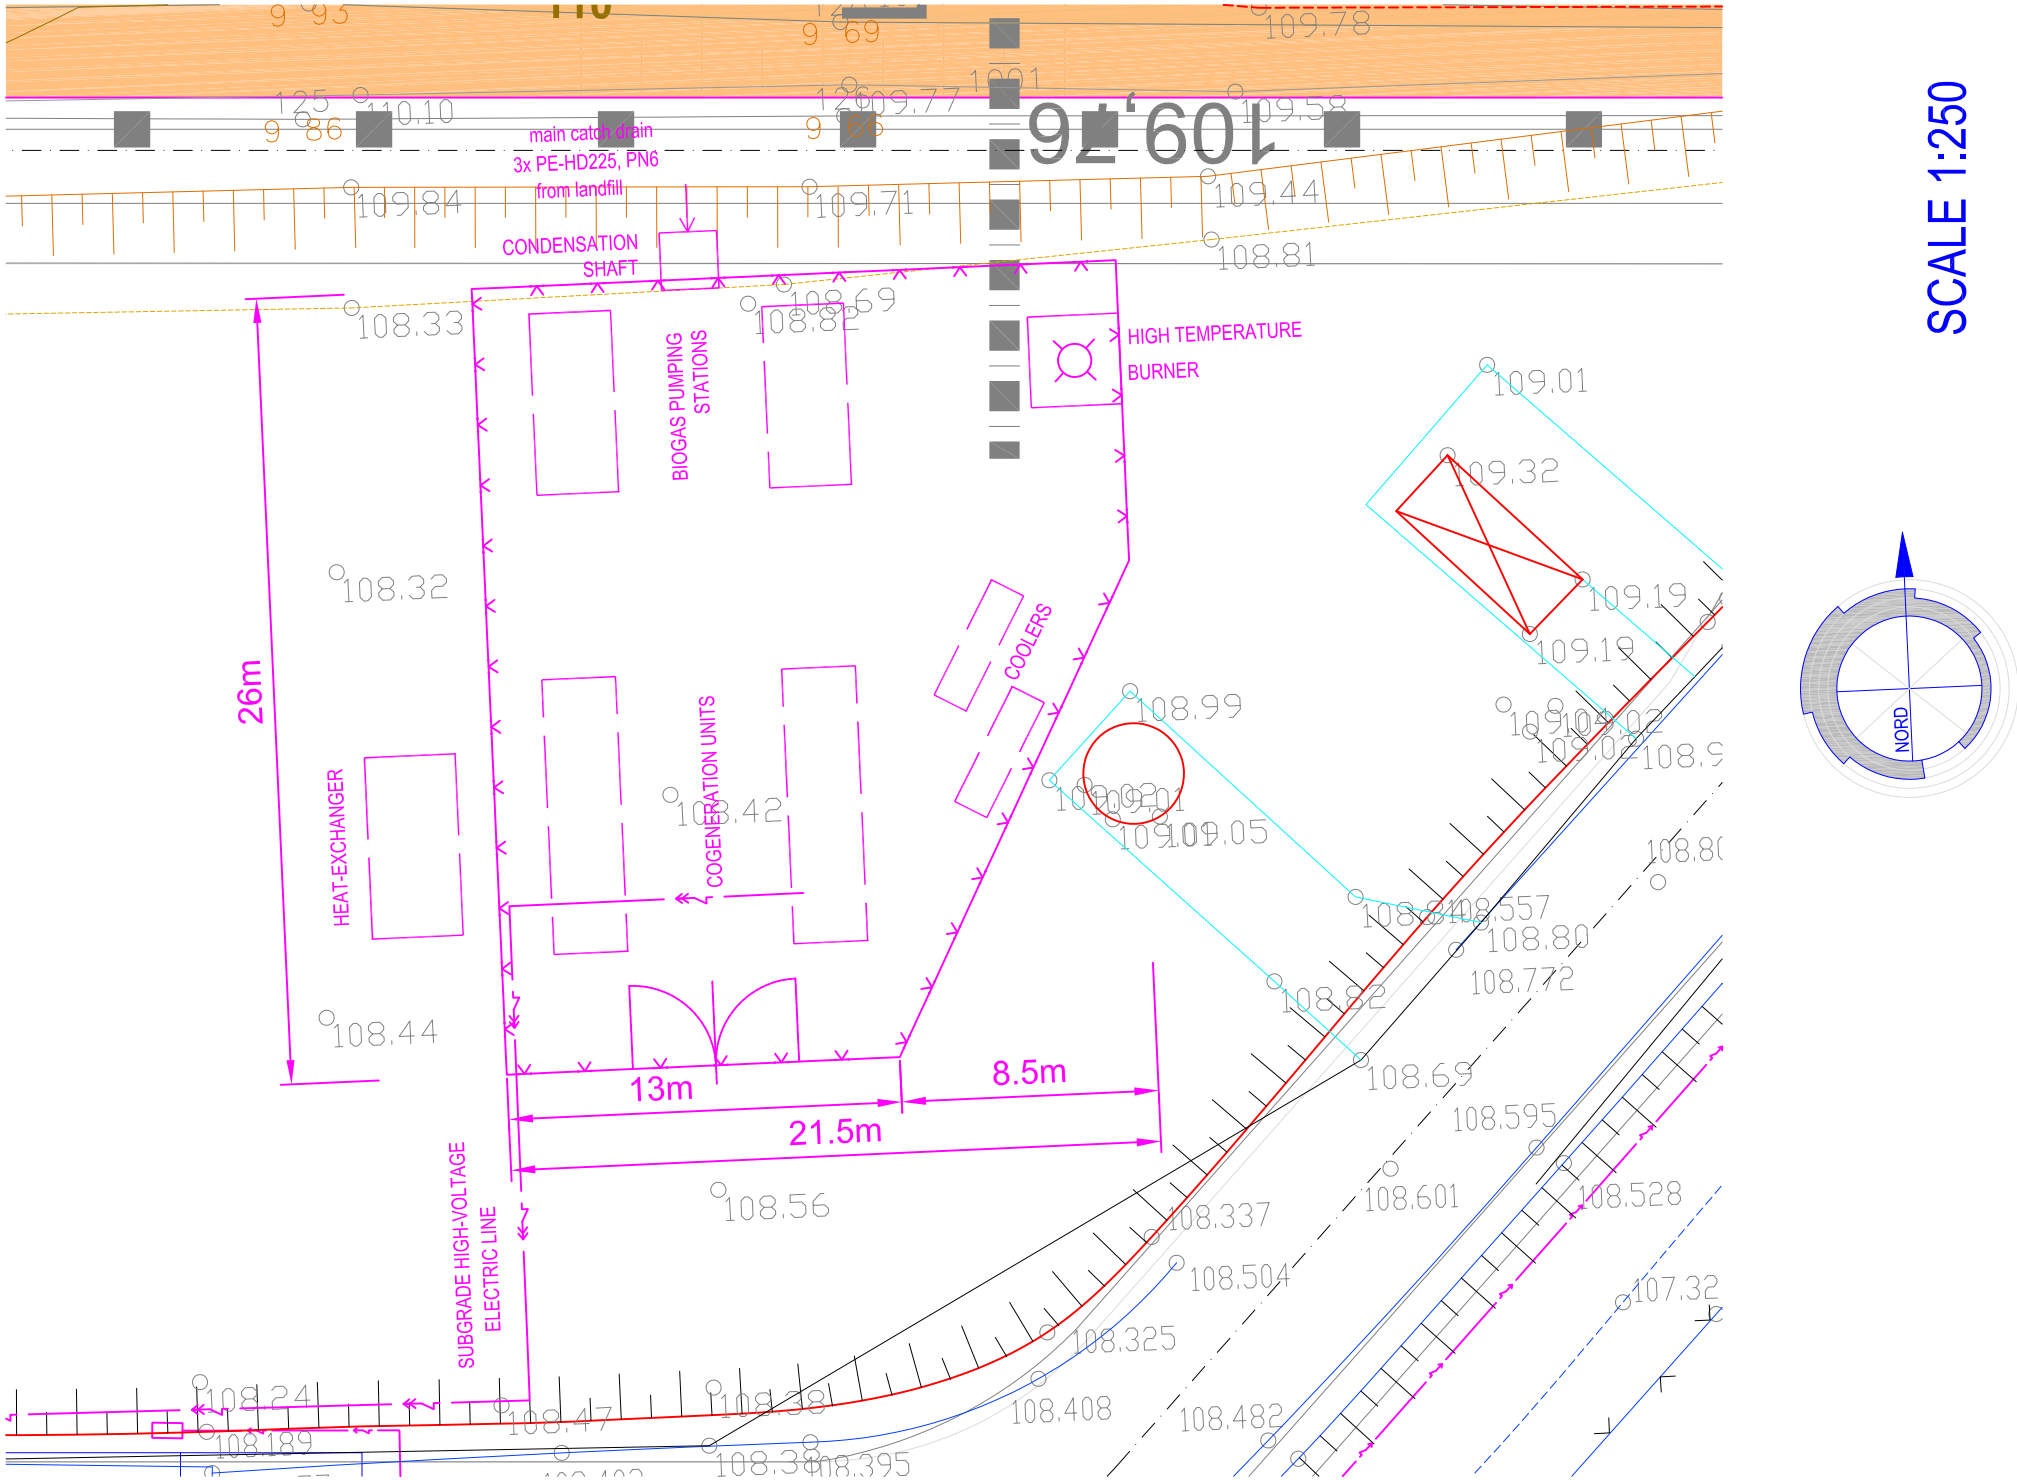

main catch drain
3x PE-HD225, PN6
from landfill
CONDENSATION
SHAFT
BIOGAS PUMPING
STATIONS
HIGH TEMPERATURE
BURNER
COOLERS
COGENERATION UNITS
HEAT-EXCHANGER
26m
13m
8.5m
21.5m
SUBGRADE HIGH-VOLTAGE
ELECTRIC LINE
NORD
SCALE 1:250