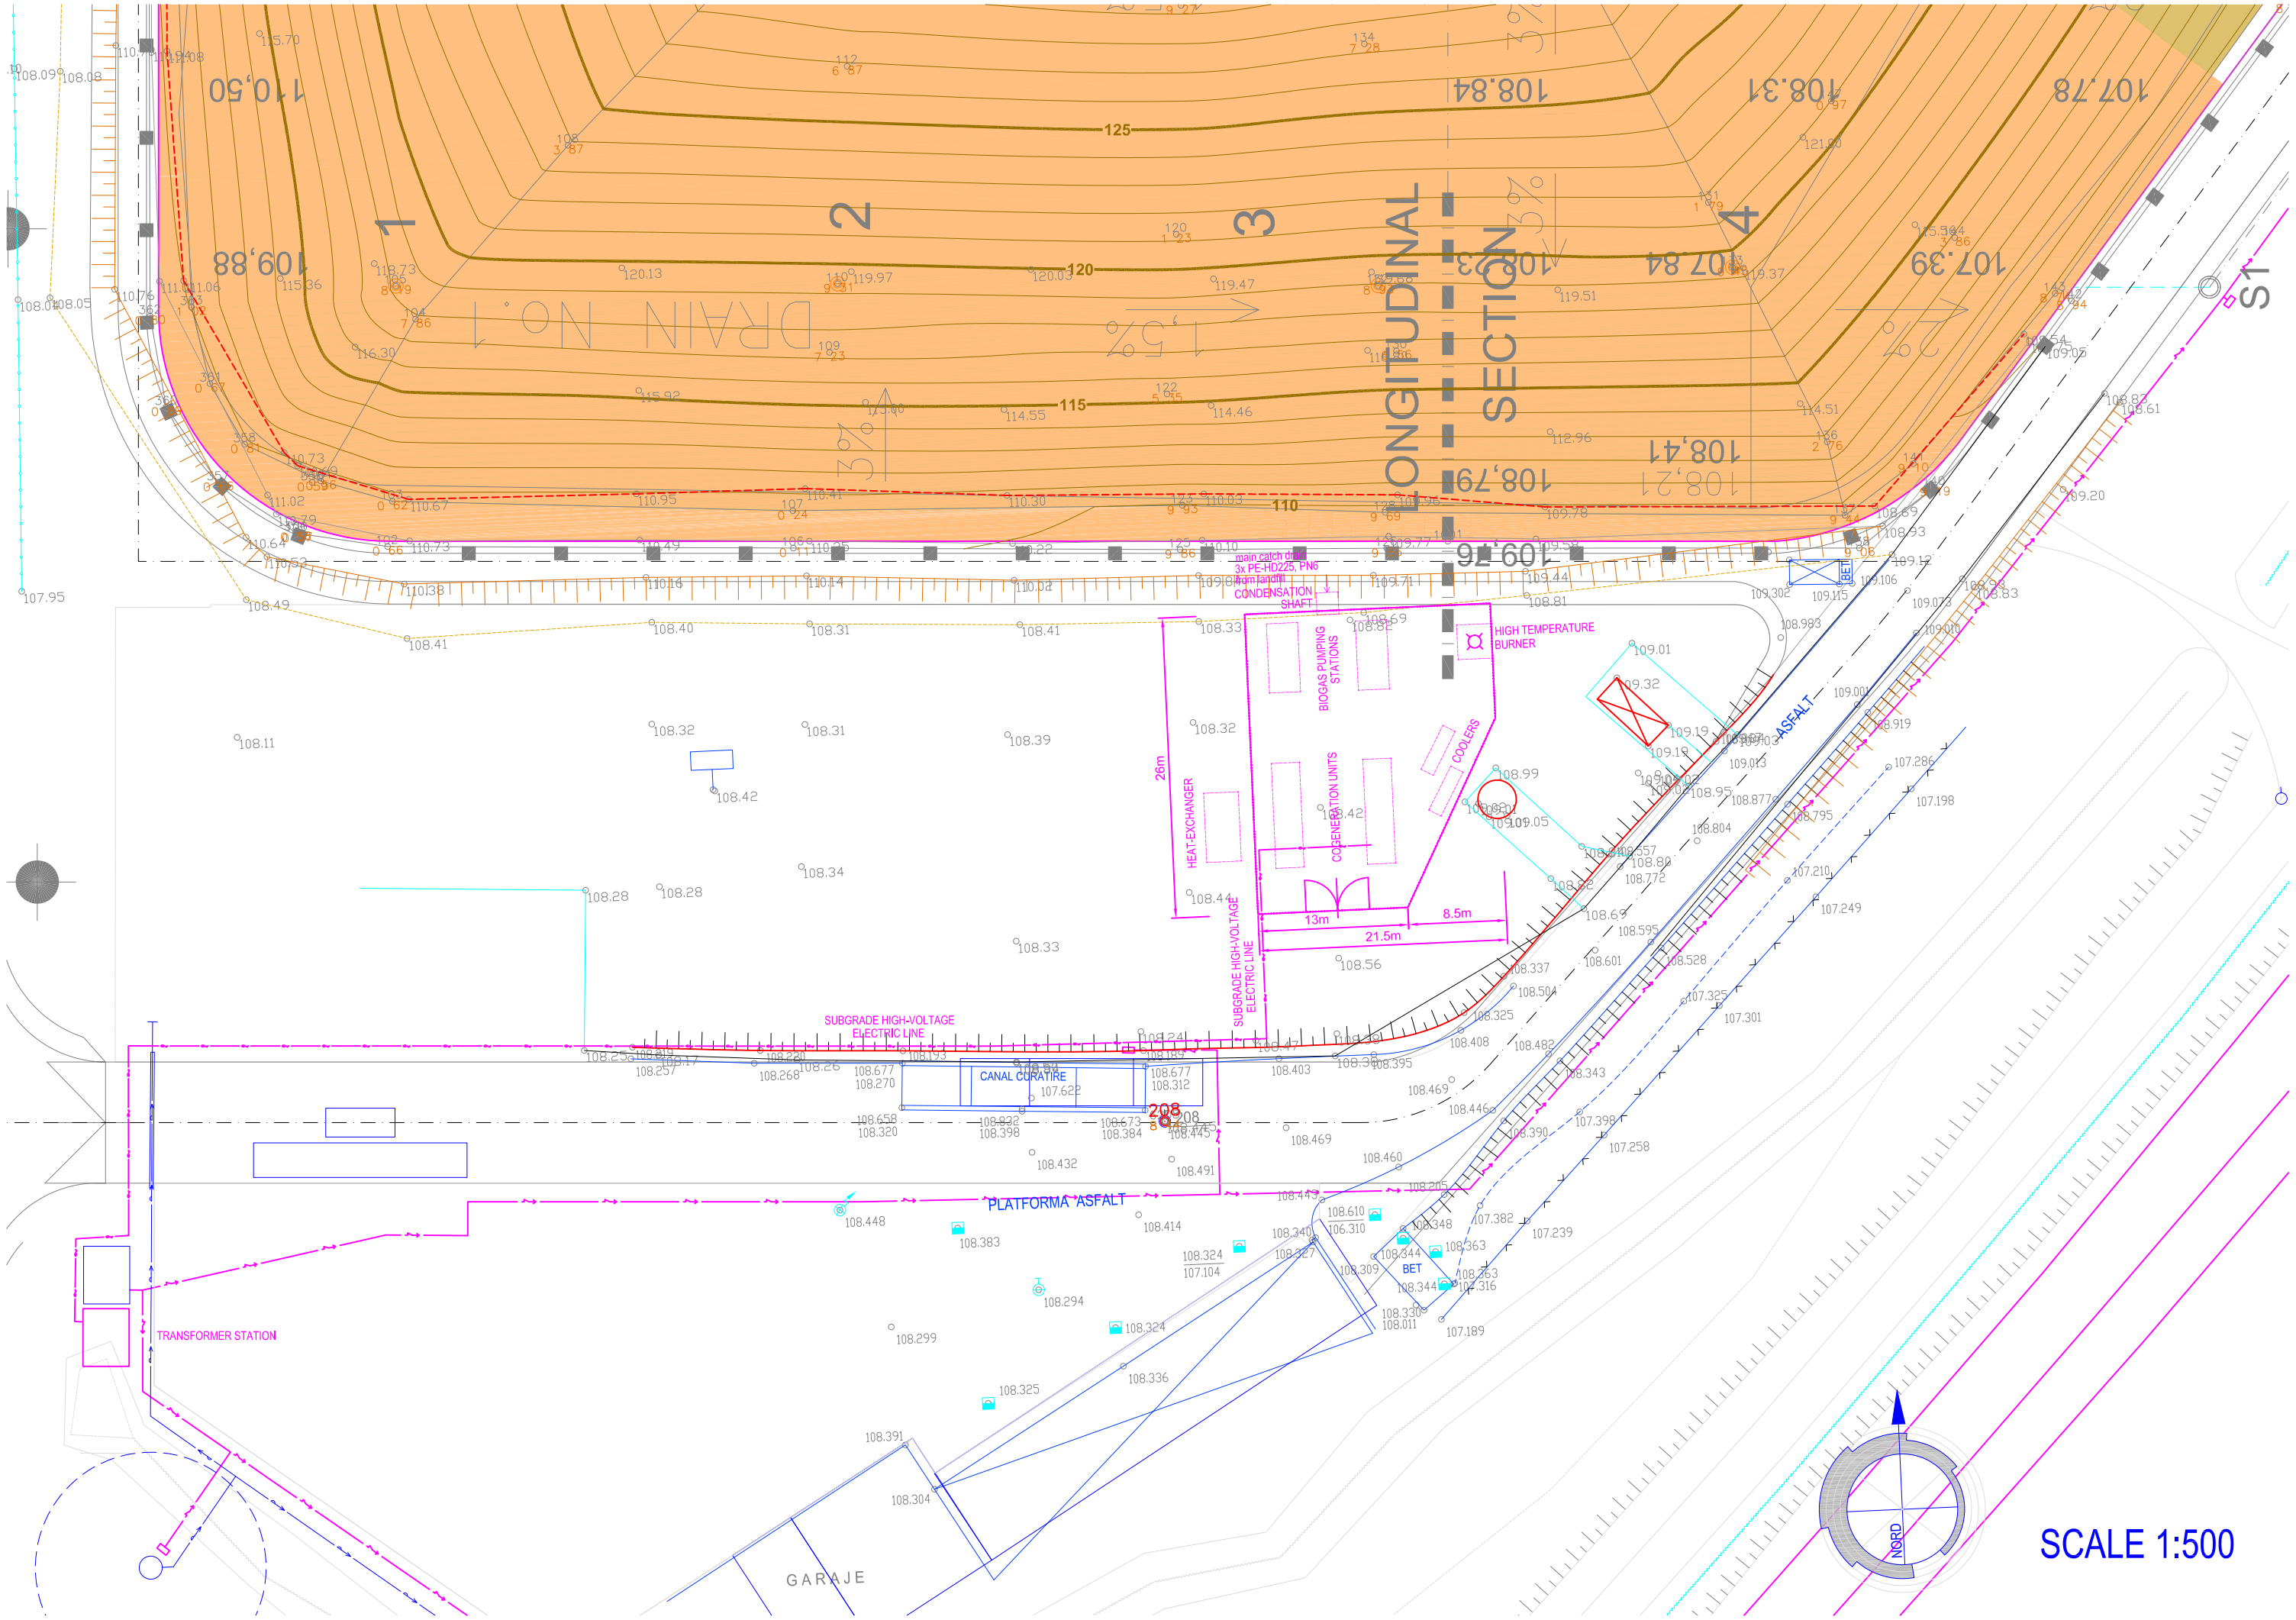
LONGITUDINAL SECTION
S1
DRAIN NO.1
1
2
3
4
110,50
109,88
108,84
108,31
107,78
107,39
107,84
108,41
108,21
108,79
109,76
125
120
115
110
main catch drain
3x PE-HD225, PN6
from landfill
CONDENSATION SHAFT
HIGH TEMPERATURE BURNER
BIOGAS PUMPING STATIONS
COOLERS
COGENERATION UNITS
HEAT-EXCHANGER
26m
13m
8.5m
21.5m
ASFALT
BET
SUBGRADE HIGH-VOLTAGE ELECTRIC LINE
CANAL CURATIRE
PLATFORMA ASFALT
TRANSFORMER STATION
GARAJE
NORD
SCALE 1:500